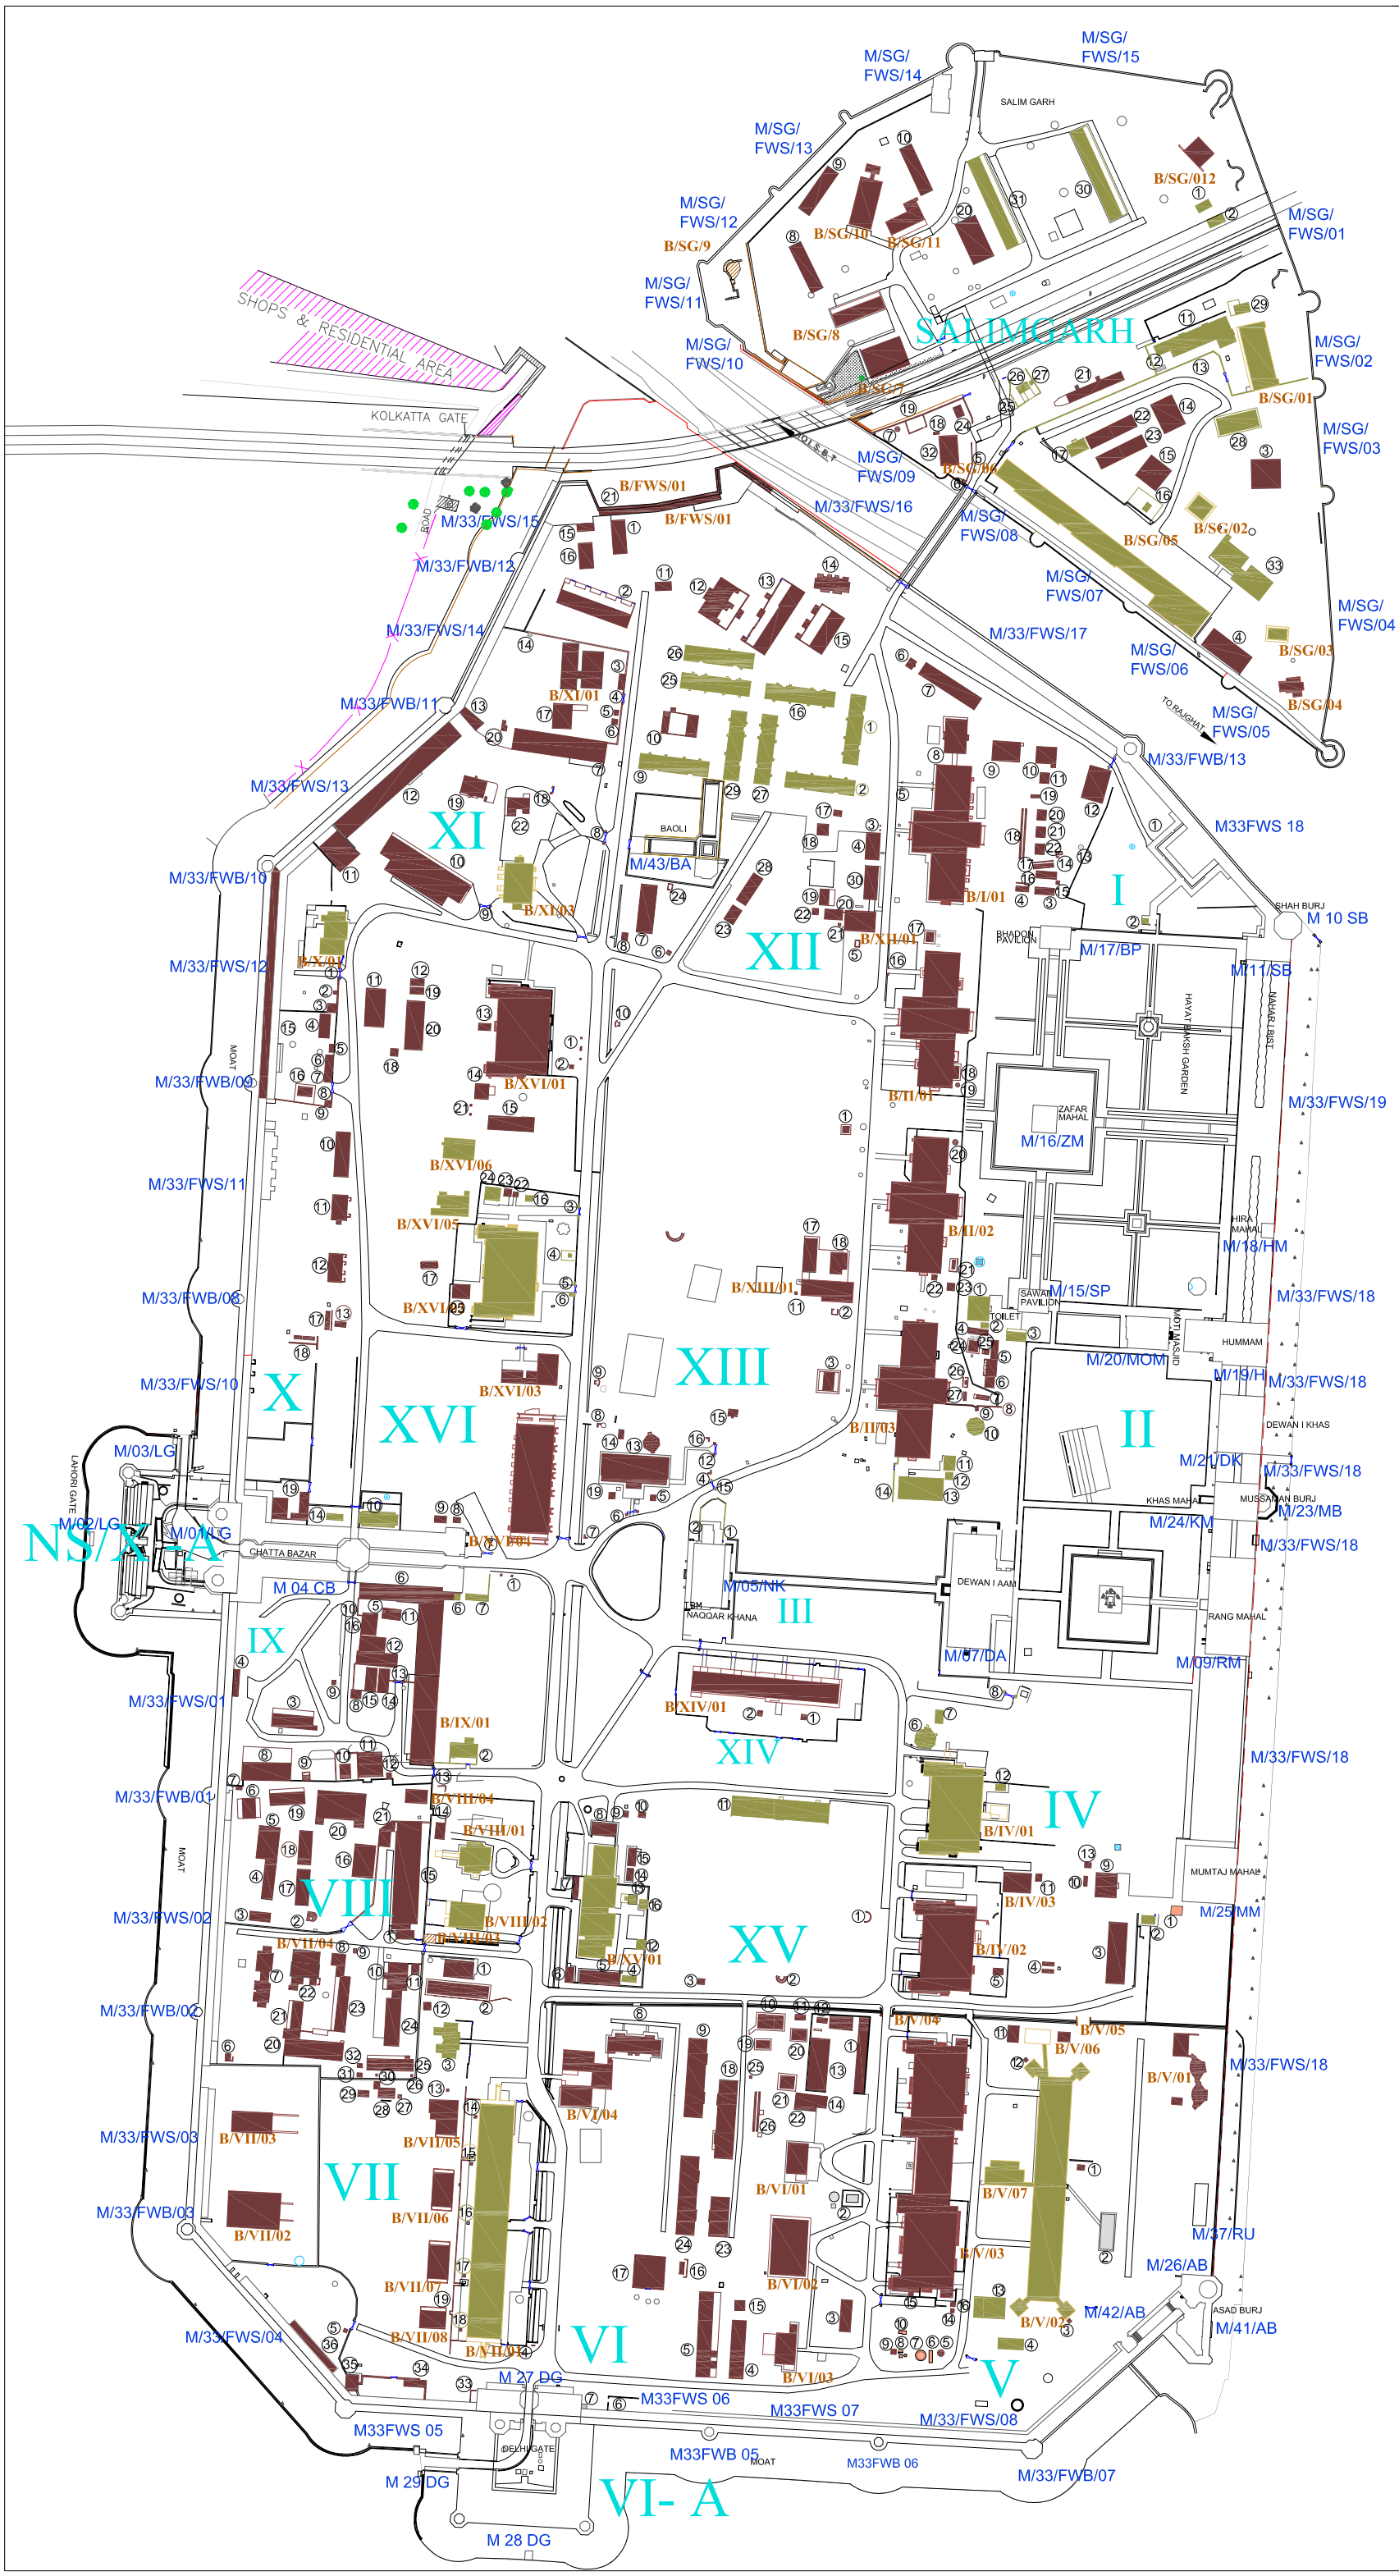

LEGEND

EXISTING BUILDING USAGE
British/ Modern

Buildings In use

Buildings not in use

References:
Fig. 10.12

DATE:2006-07

DRAWN BY:
CRCI

N

10 0 10 20 40 60 m
SCALE :- 1 : 3000

CLIENT:
Archaeological Survey of India

CCMP, RED FORT, DELHI