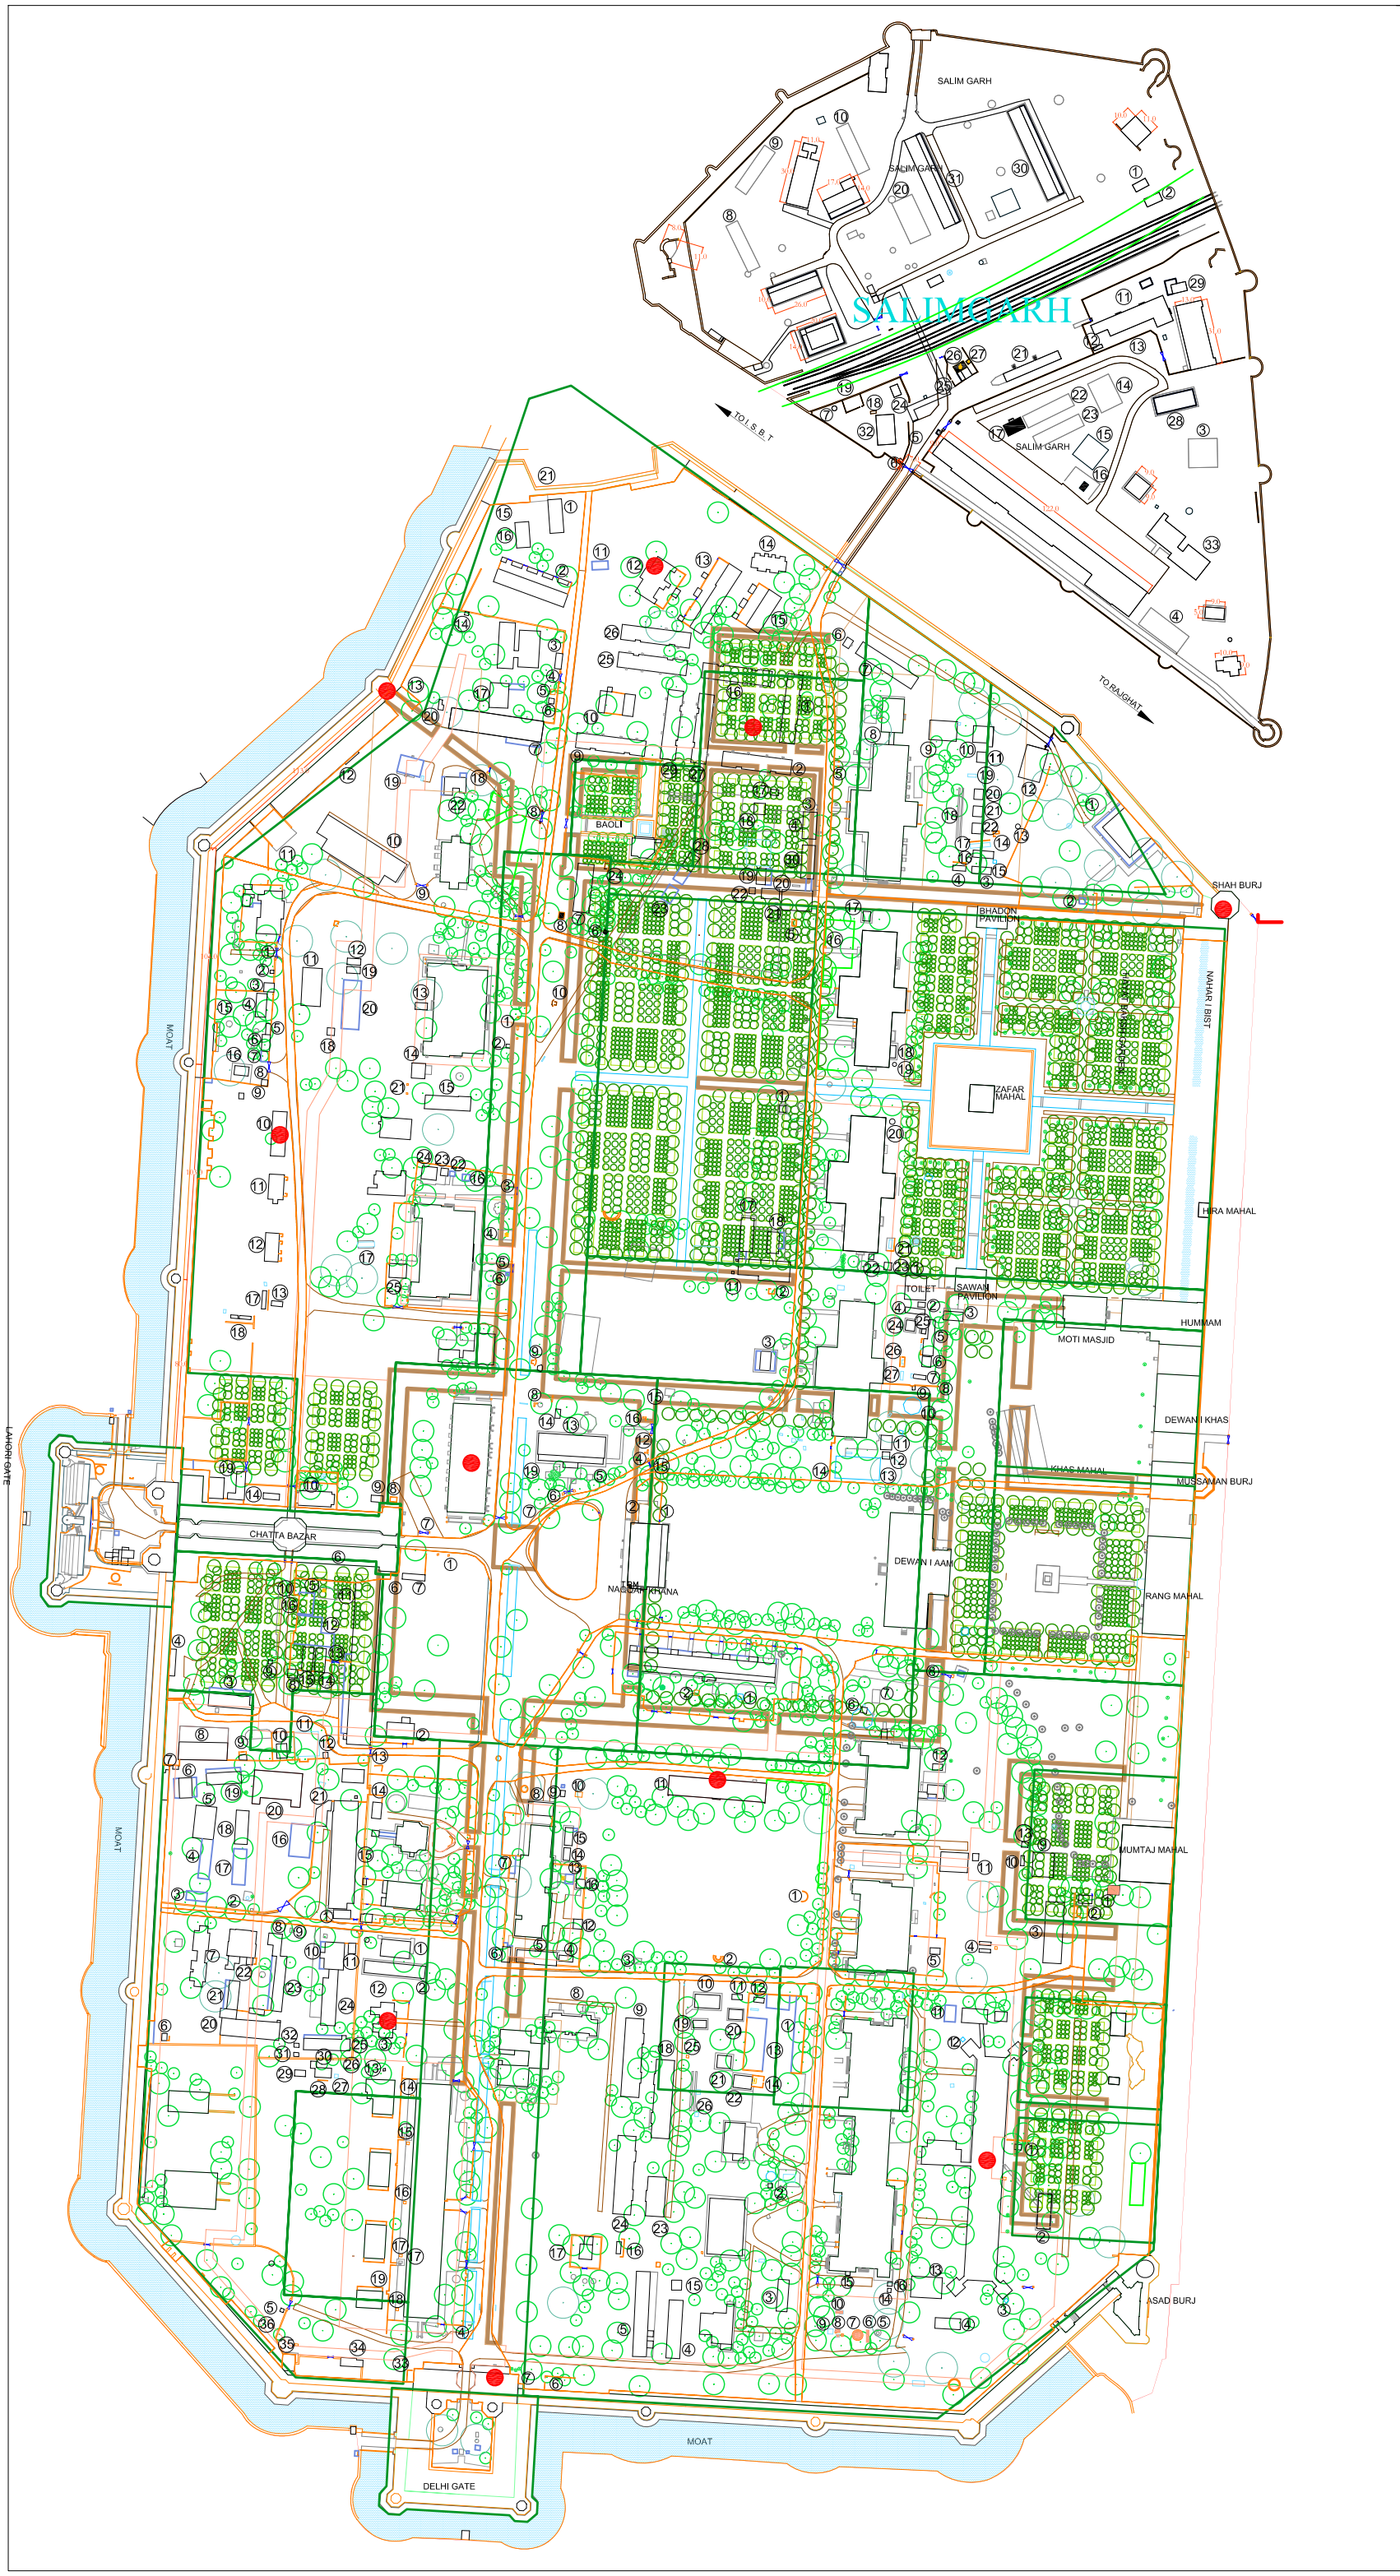

LEGEND

PROPOSED LAYOUT

EXISTING TREES

PROPOSED TREES

References:
Fig. 10.3d

DATE:2006-07

DRAWN BY:
CRCI

N

10 0 10 20 40 60 m

SCALE :- 1 : 3000

CLIENT:
Archaeological Survey of India

CCMP, RED FORT, DELHI